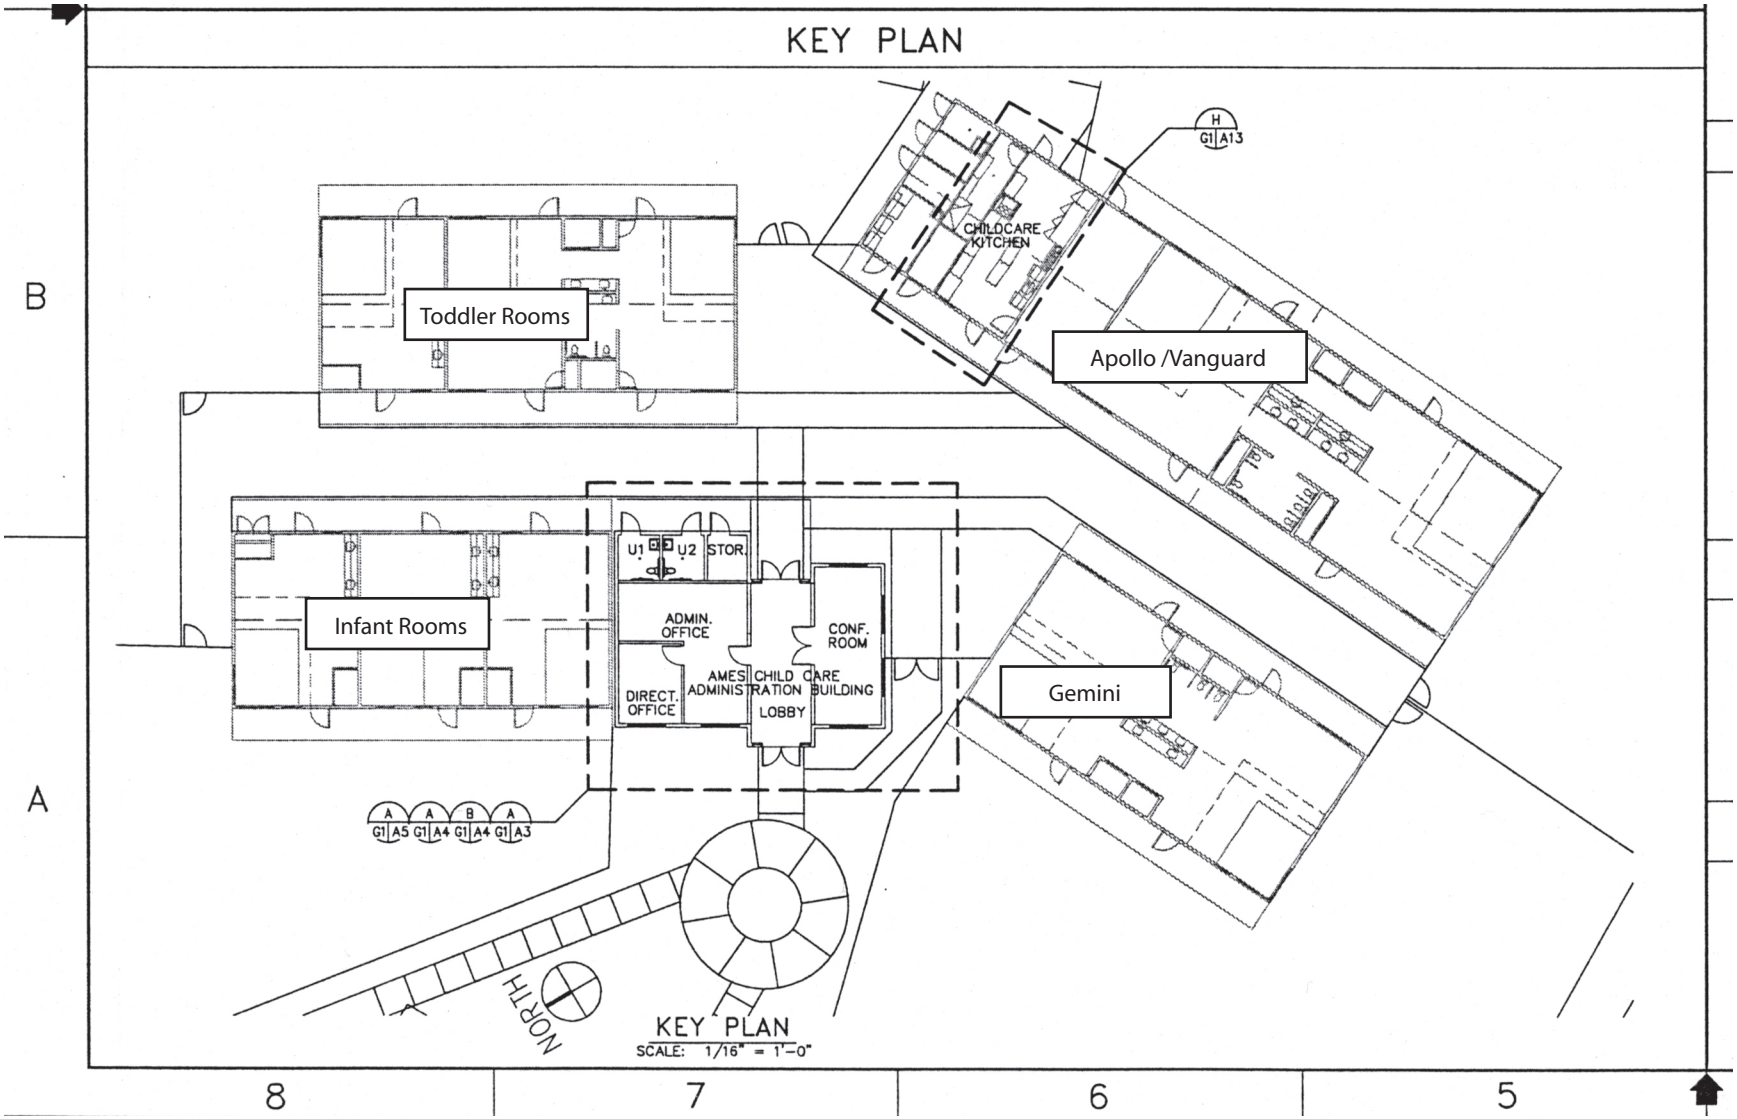
KEY PLAN
Toddler Rooms
Infant Rooms
Apollo /Vanguard
Gemini
CHILDCARE KITCHEN
U1
U2
STOR.
ADMIN. OFFICE
DIRECT. OFFICE
AMES CHILD CARE ADMINISTRATION BUILDING
LOBBY
CONF. ROOM
NORTH
KEY PLAN
SCALE: 1/16" = 1'-0"
B
A
8
7
6
5